NOT FOR ISSUE

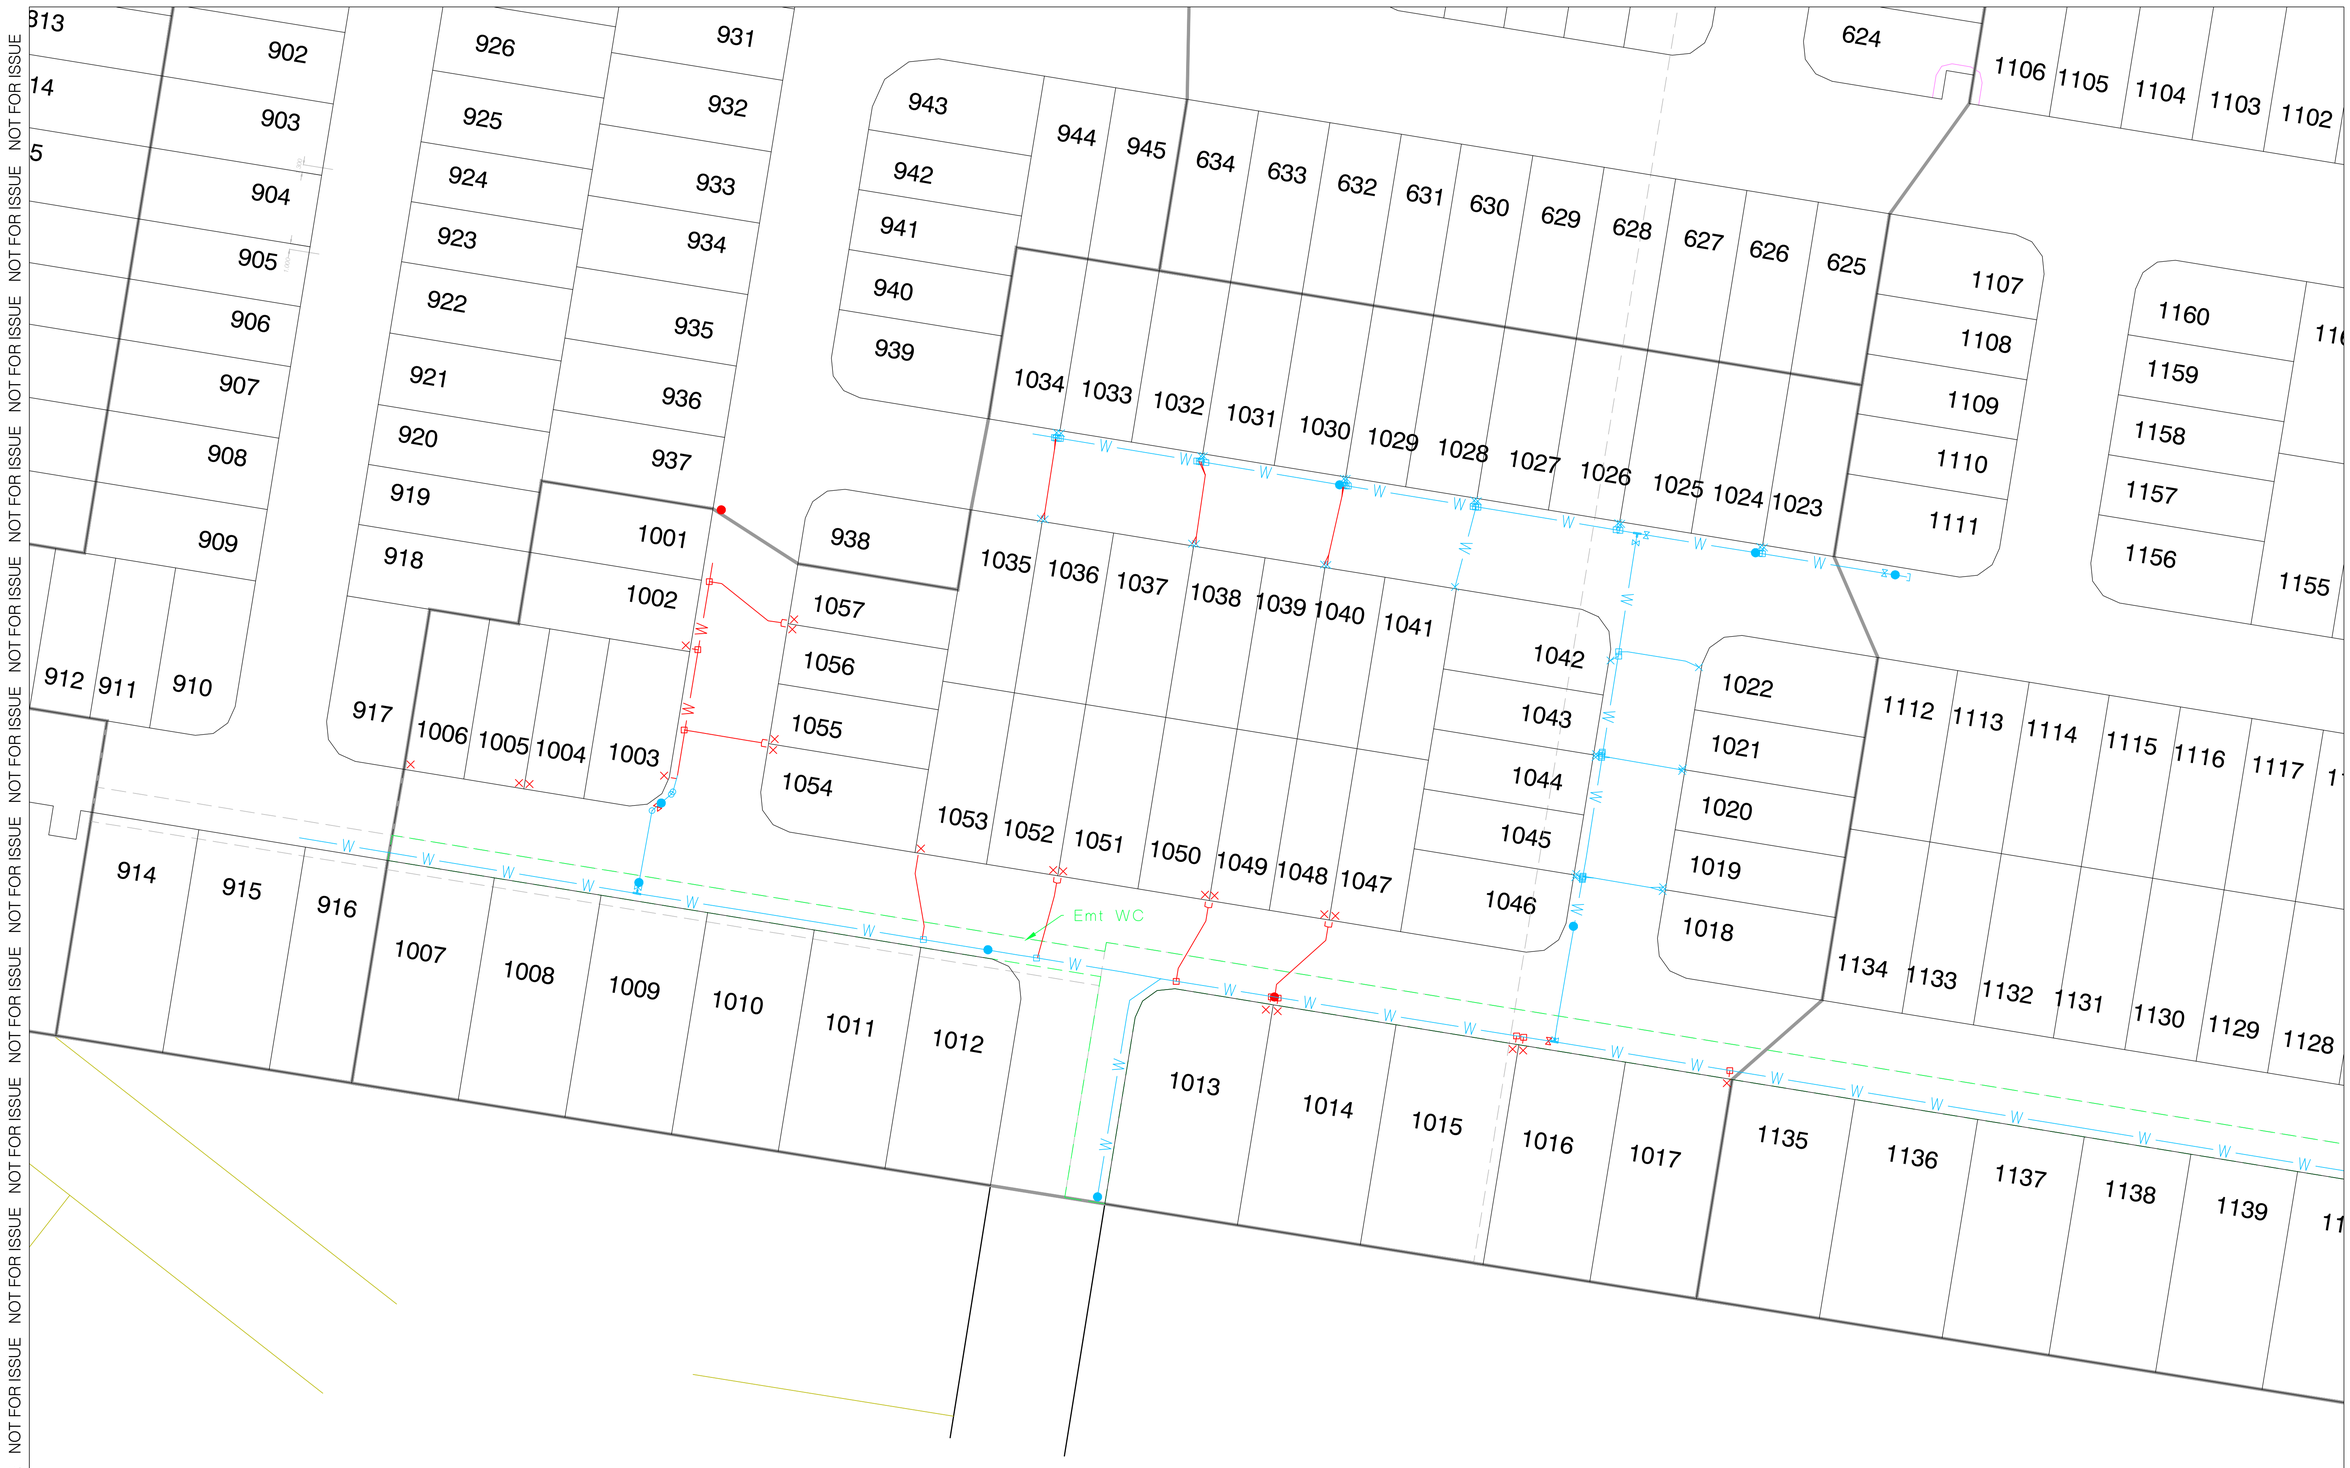

LANDPARTNERS
surveyors and planners

ASCON WATER
DESIGN WATER

Progressive Ascon WATER SHEET 1

Updated with Field data:
67-19 2/05/2024
Project Name: PEBBLE CREEK STAGE 10
Scale: 1:1000 (A3)

File: BRSS7455-010-72-9
Drawn: MORRIS.KELLETT
Date: 3/05/2024

© LandPartners 2024

NOT FOR ISSUE